

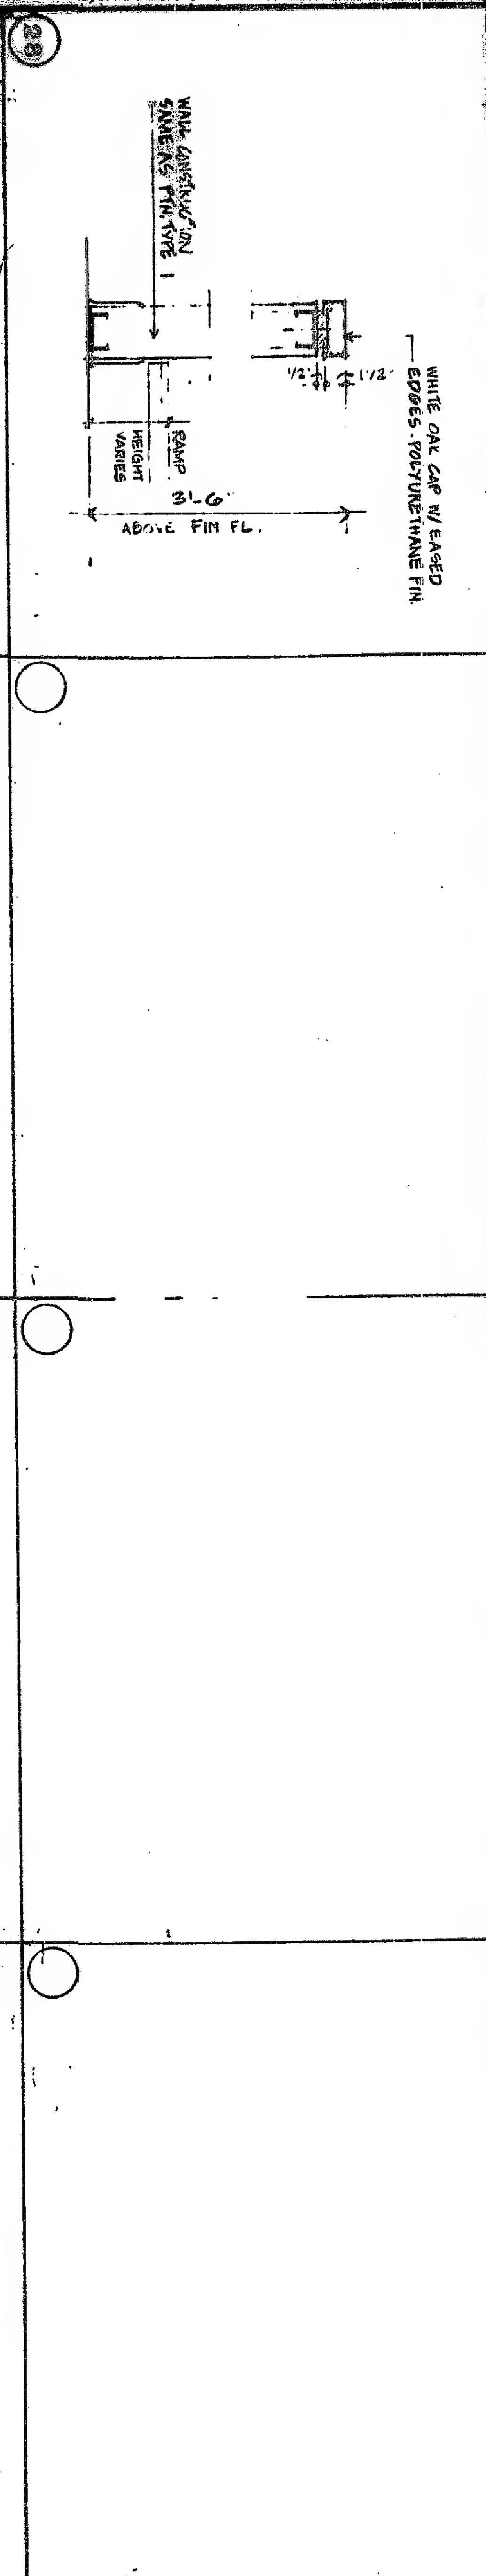



PARTITION TYPES

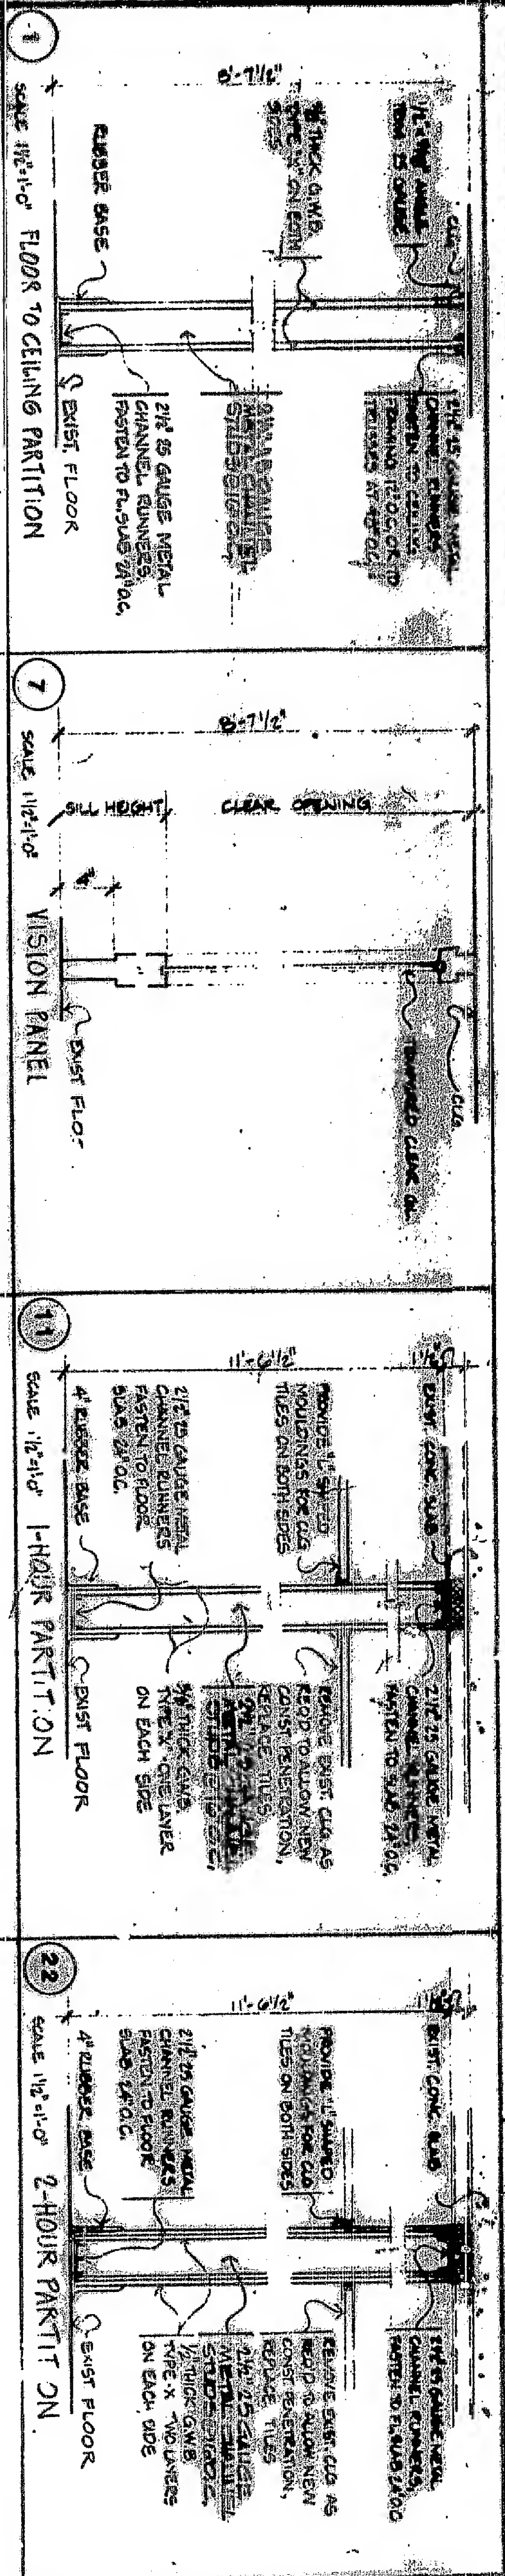


DOOR TYPES

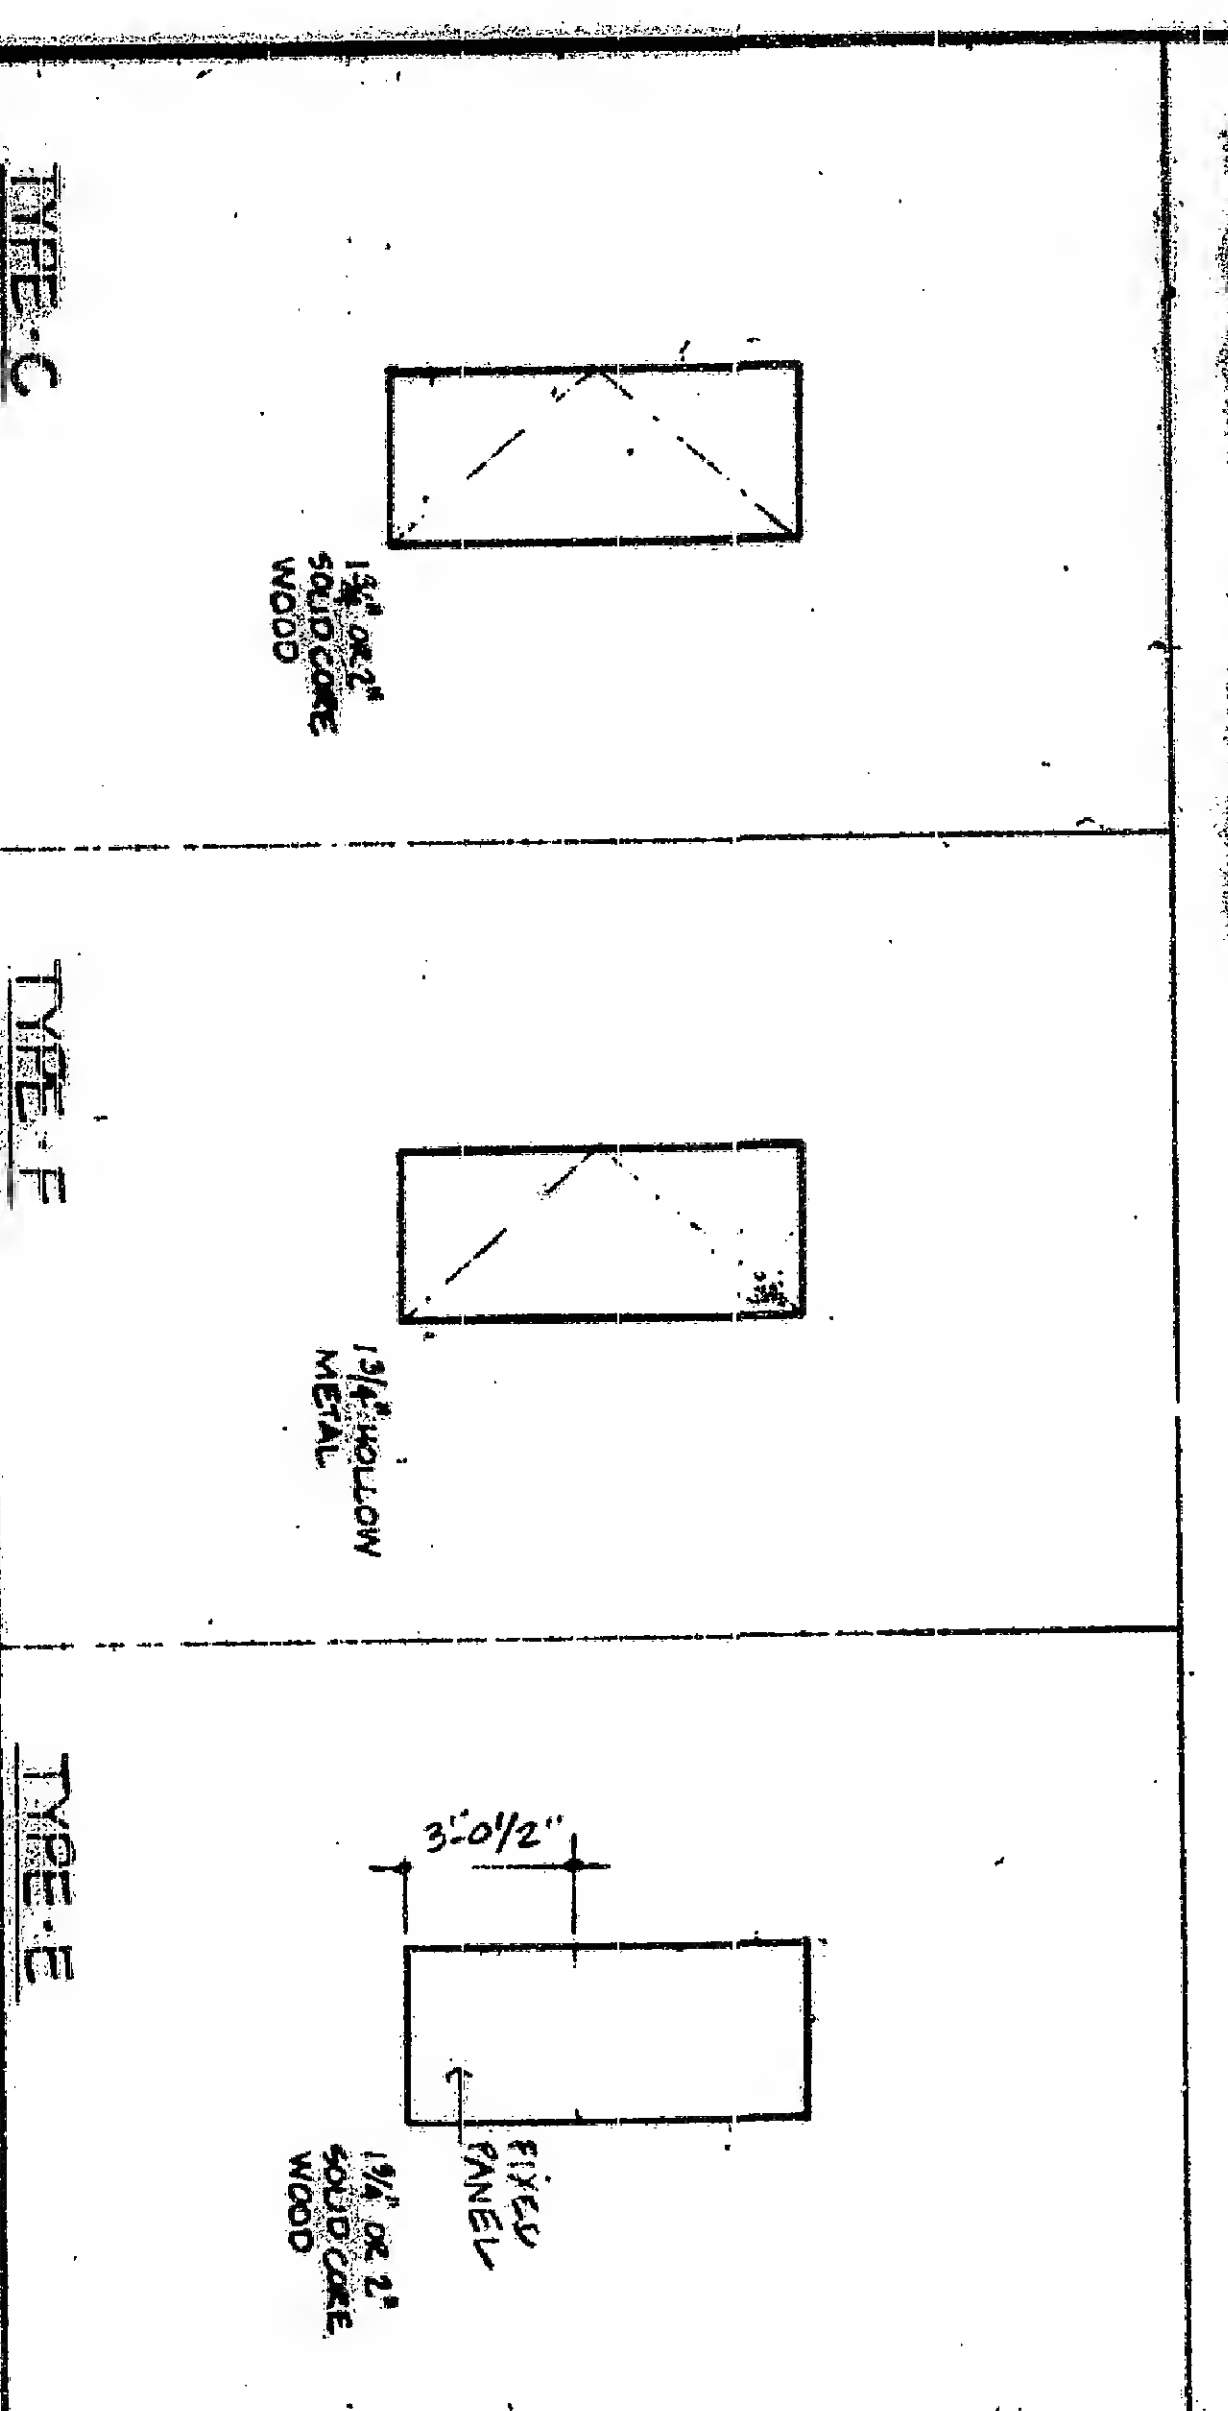

DOOR BUCK DETAILS

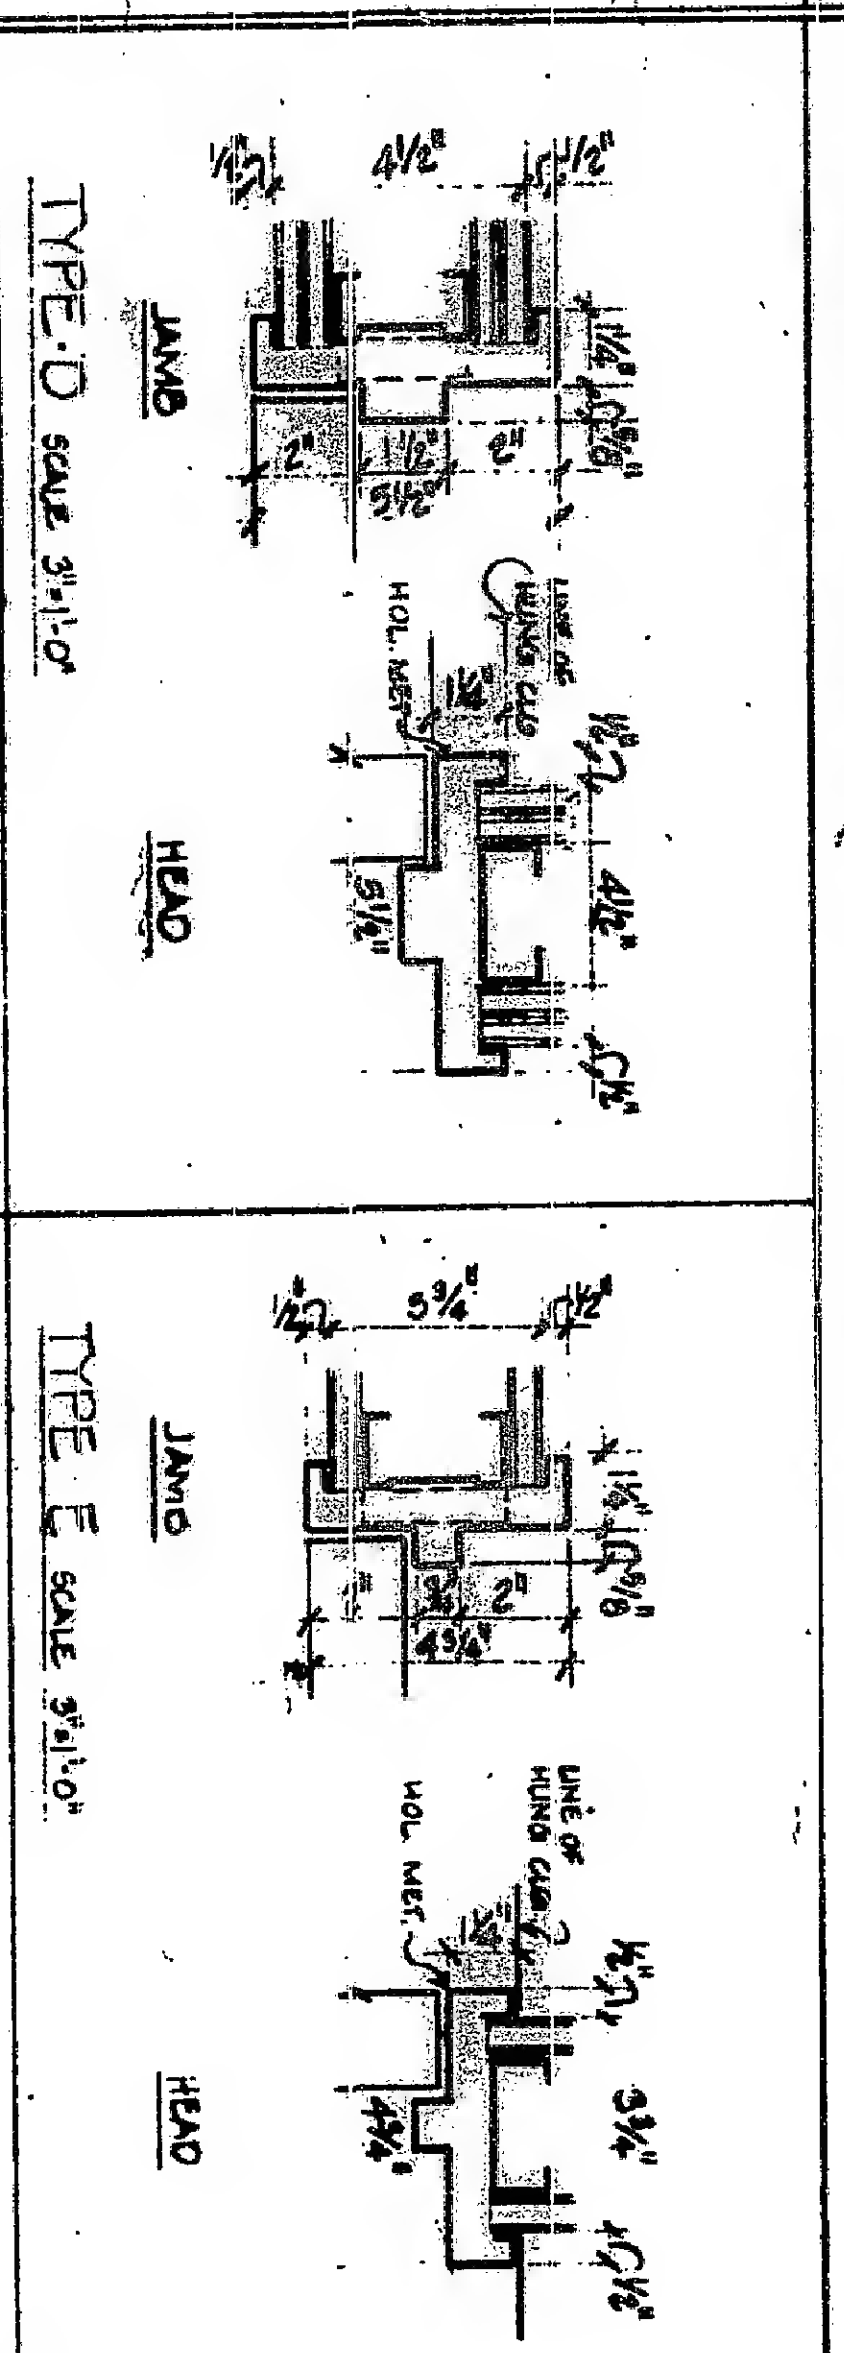

ACCESS FLOOR DETAILS

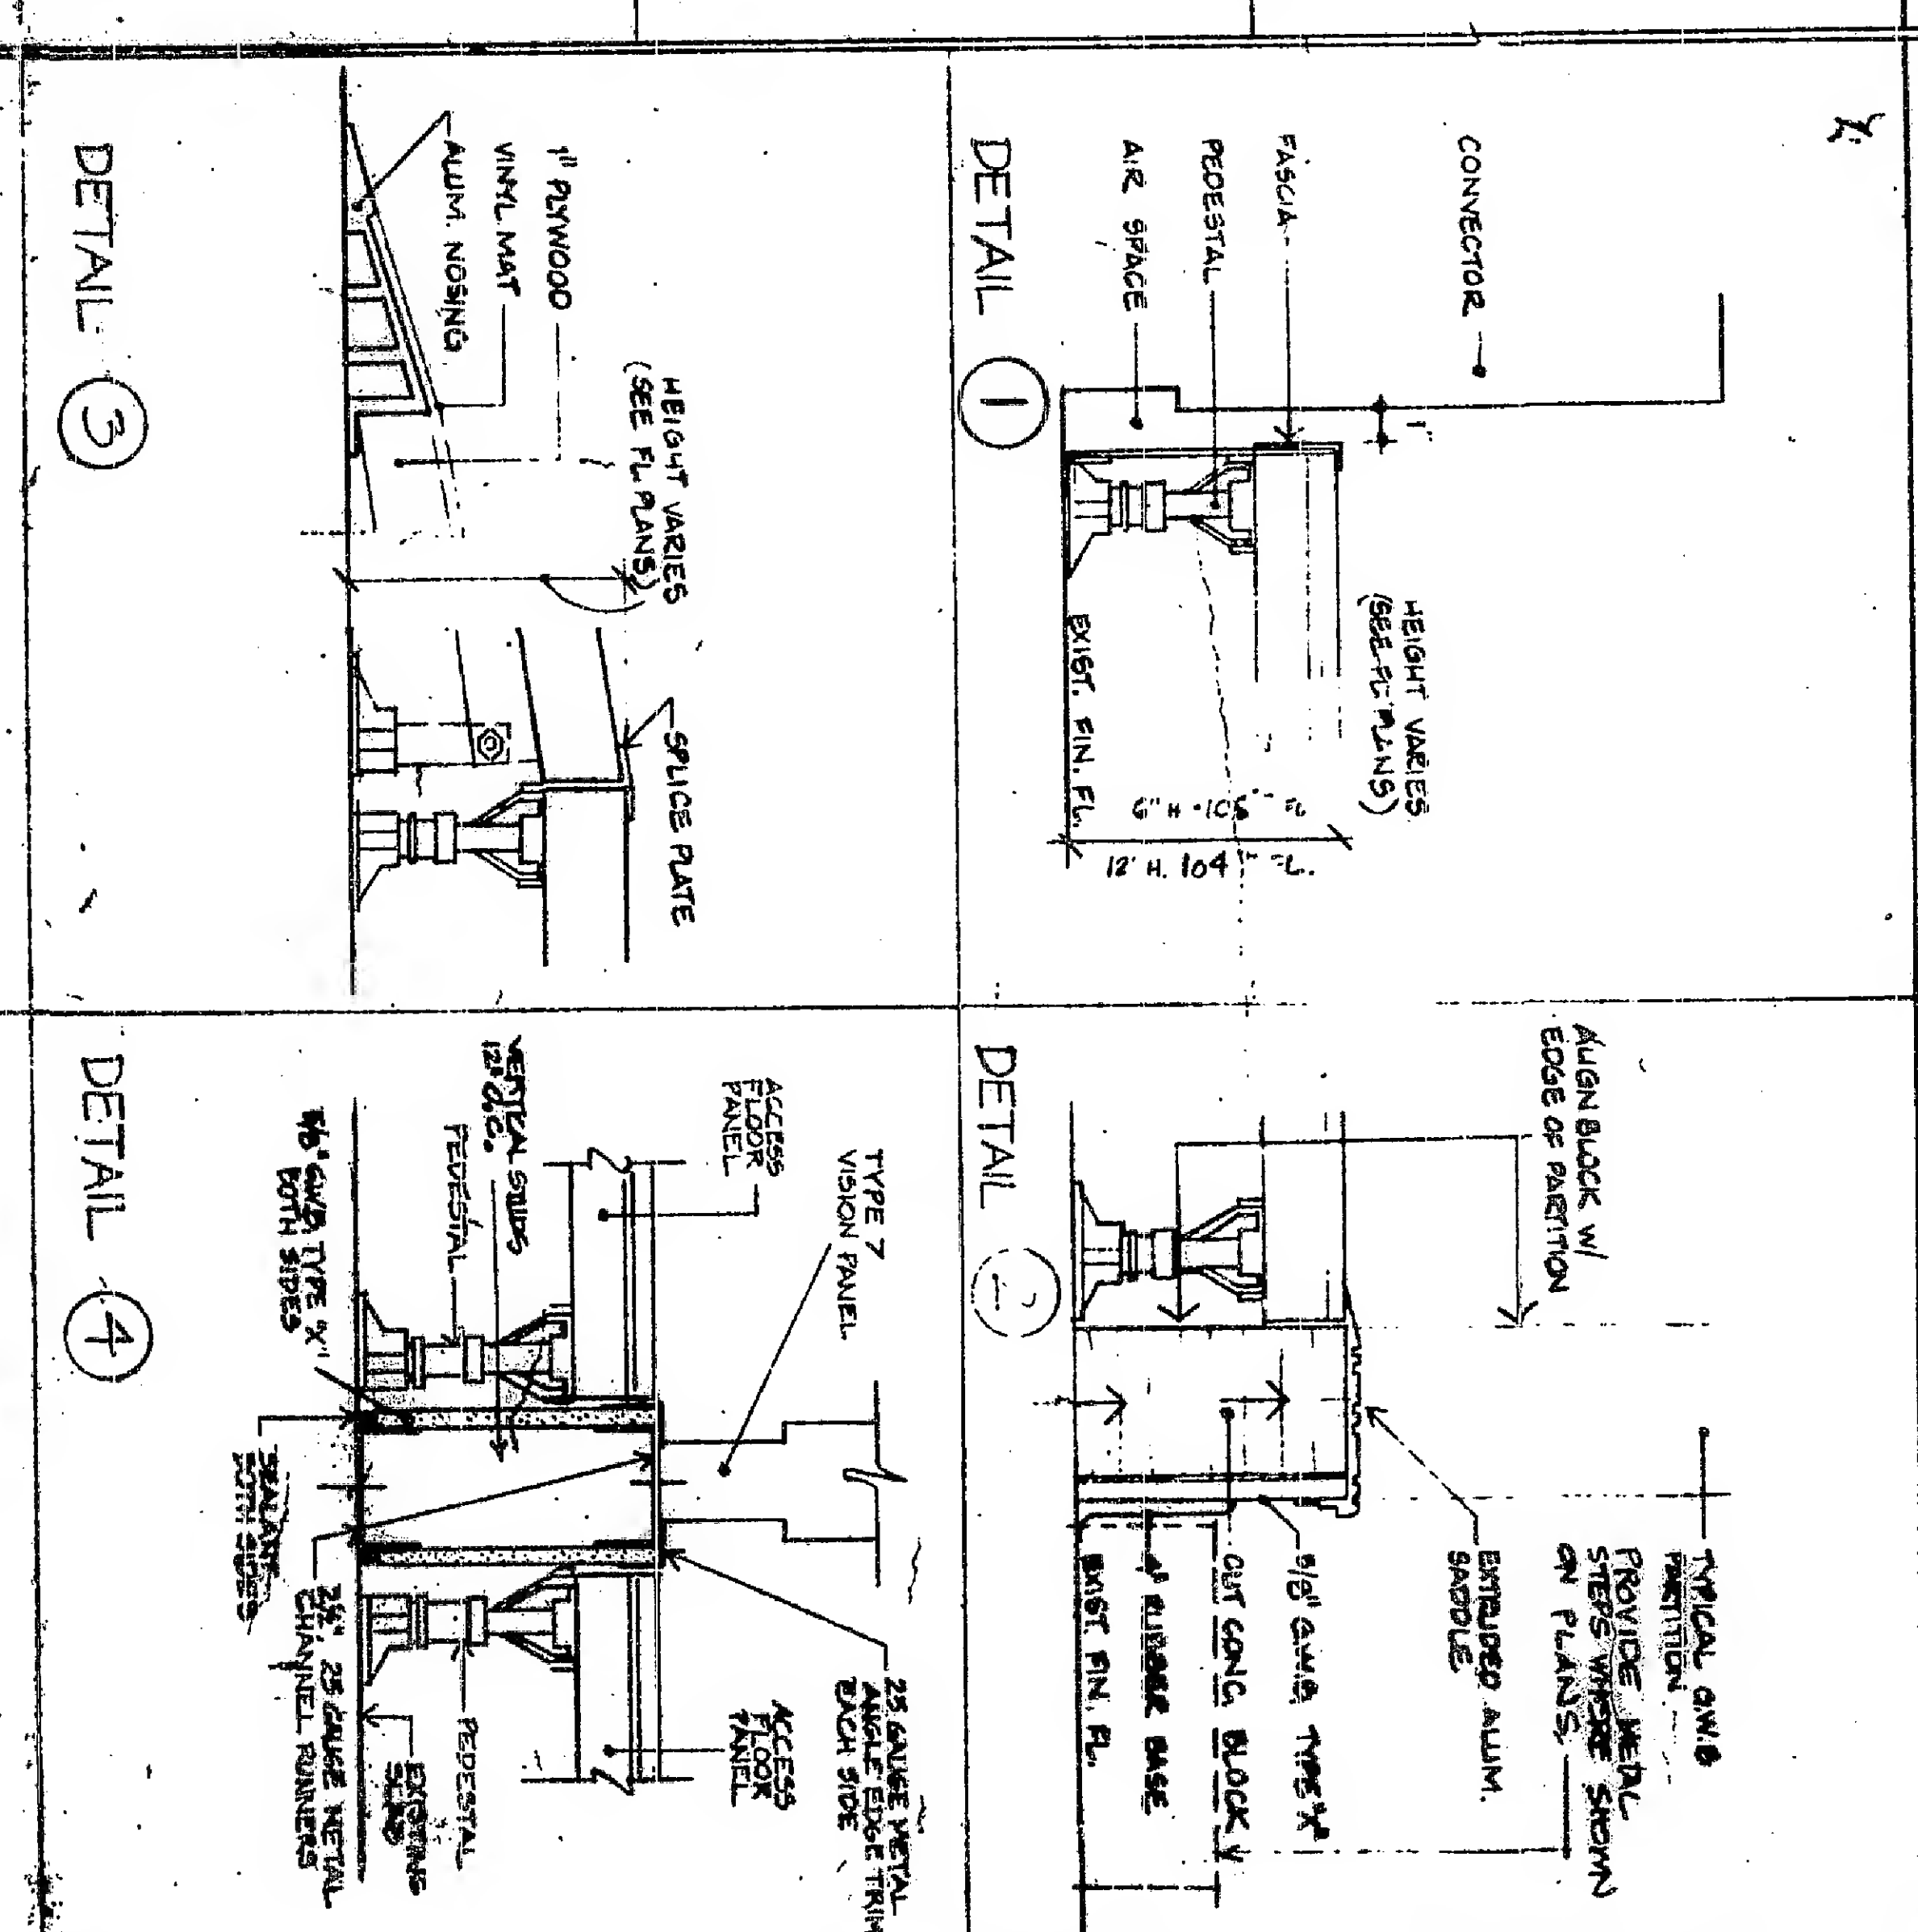

CANTOR, FITZGERALD SECURITIES CORP.
ONE WORLD TRADE CENTER
NEW YORK, N.Y.

PROJECT TITLE: **NEW COMPUTER ROOM 2**

FLOOR: **104 TH**

DRAWING TITLE: **PARTITIONS, DOORS & BUCK TYPES & ACCESS FLOOR DETS.**

REVISIONS		DATE
NO.	DESCRIPTION	
1	PARTITION TYPE 11 - CHANGE GNB TO 5/8"	8.15.02

THE ENGINEERING CENTER
ARCHITECT A.P.A.
140 WEST 13 STREET NEW YORK NEW YORK 10011-2497-7000
Katz Wolman Weber
ARCHITECTS
CONSULTING ARCHITECTS